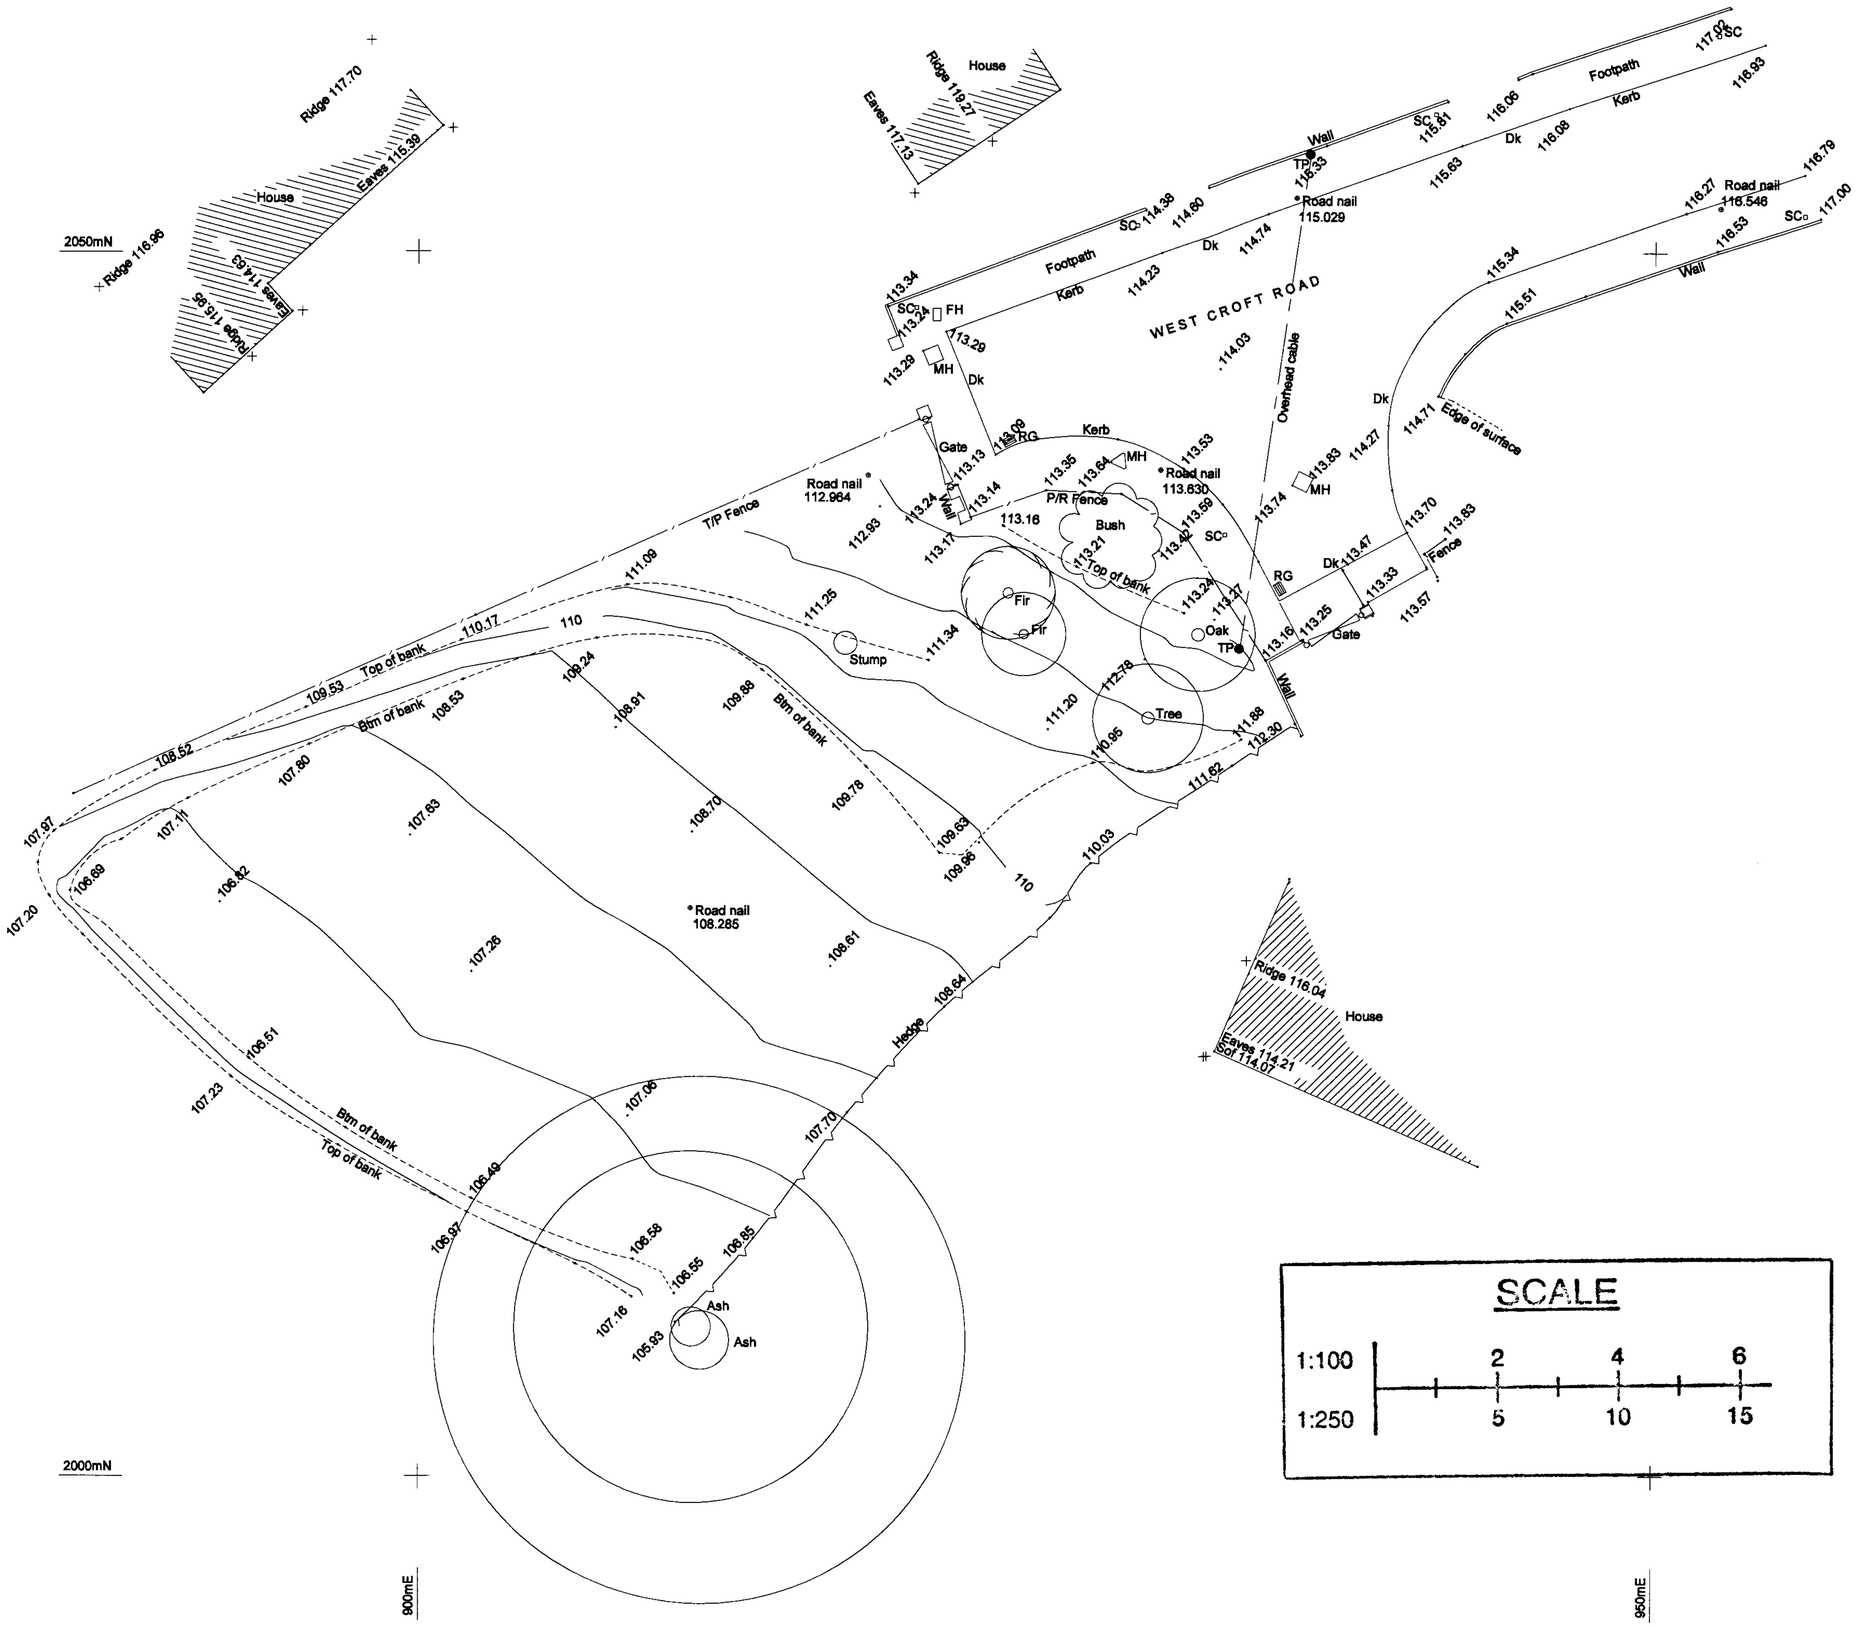

SCALE

1:100 — 2 4 6

1:250 — 5 10 15

TREWIN DESIGN PARTNERSHIP

NO.1 STANHOPE SQUARE HOLSWORTHY DEVON EX22 6DR. 01409 253013

N

0459/2010

RECEIVED 24 MAY 2010

drawing title
SITE SURVEY

job title
Proposed new dwelling, Land adjoining
West Croft Road, Holsworthy

client
Mr. and Mrs. G. Cusick

revisions number	description	date	initials

stage	survey
drawn	
scale	1:250 @ A3
date	oct 06
drawing number	6392-01-003

Note - Do not scale this drawing. All dimensions to be checked by the contractor before construction proceeds.

copyright reserved

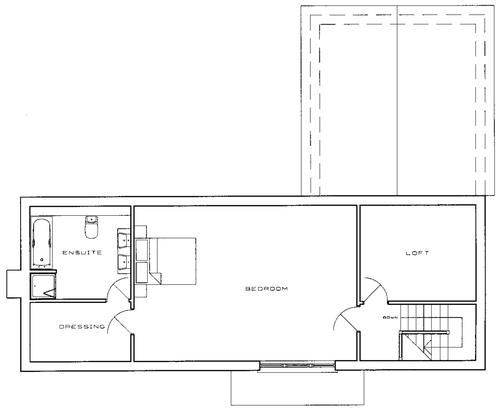

FIRST FLOOR LAYOUT

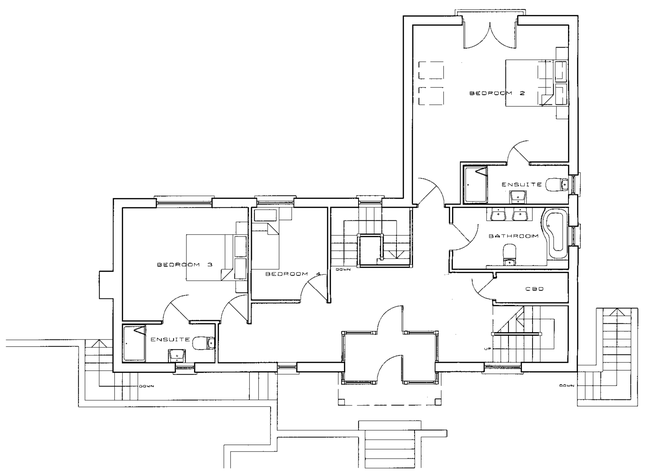

GROUND FLOOR LAYOUT

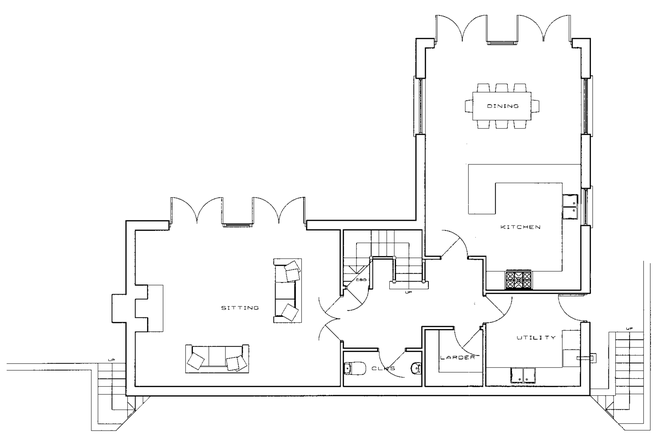

LOWER GROUND FLOOR LAYOUT

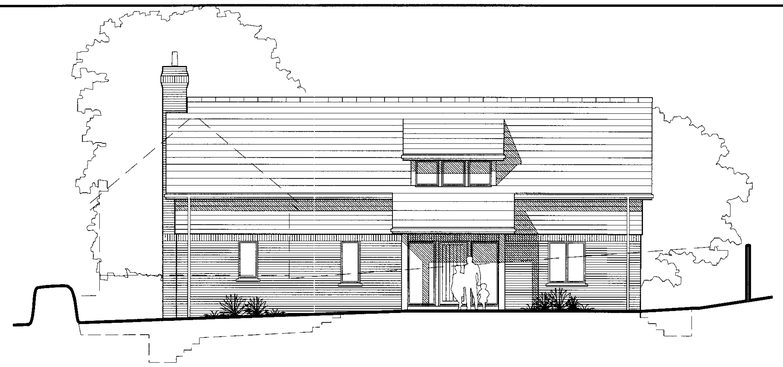

NORTH EAST ELEVATION

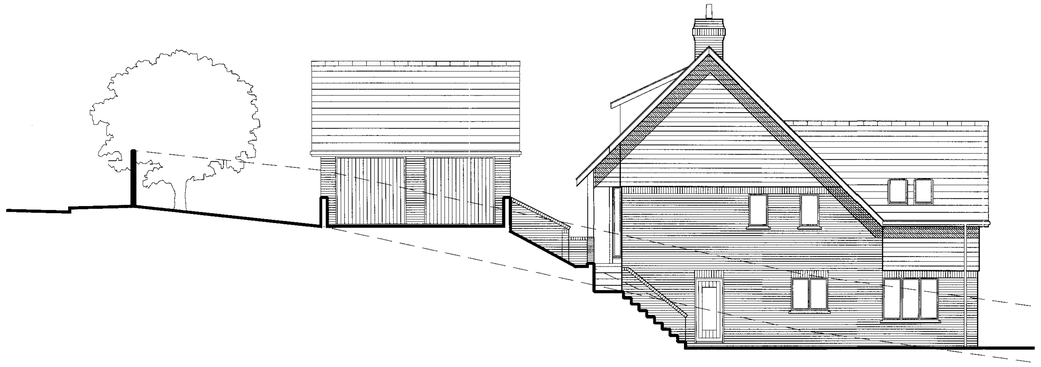

NORTH WEST ELEVATION

SOUTH WEST ELEVATION

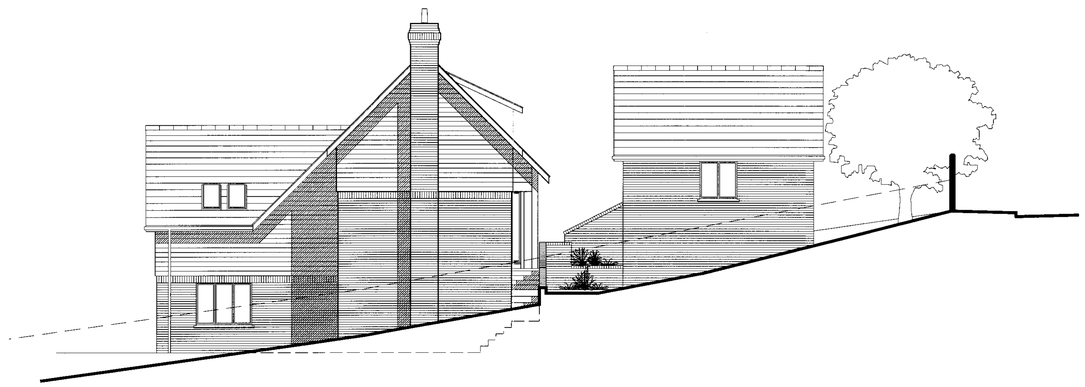

SOUTH EAST ELEVATION

TREWIN DESIGN PARTNERSHIP

NO.1 STANHOPE SQUARE HOLSWORTHY DEVON EX22 6DD. 01409 253013

IBSTOCK CAPITAL MULTI STOCK BRICK TO CHIMNEY

RED CLAY RIDGE

FORTICRETE SLATE GREY MINISLATE TO ROOF

BLACK SQUARE SECTION uPVC GUTTERING AND DOWNPIPES

IBSTOCK CAPITAL MULTI STOCK BRICK TO WALLS

NATURAL HORIZONTAL CEDAR BOARDING TO UPPER WALLS

BLUE / GREY PAINTED TIMBER WINDOWS ON SLATE SILLS

VELUX TYPE ROOF WINDOWS

0459/2010

SCALE

1:100 2 4 6

1:250 5 10 15

RECEIVED 24 MAY 2010

drawing title
FLOOR PLANS AND ELEVATIONS

job title
Proposed new dwelling, Land adjoining
West Croft Road, Holsworthy

client
Mr. and Mrs. G. Cusick

revisions			
number	description	date	initials
A	Client amendments	17.05.10	GWS

stage	planning
drawn	jw
scale	1:100 @ A1 1:200 @ A3
date	may 10
drawing number	6392-01-001a

scale bar 5m

Note - For construction purposes do not scale this drawing. All dimensions to be checked by the contractor before construction proceeds.

copyright reserved

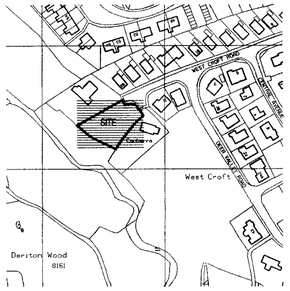

LOCATION

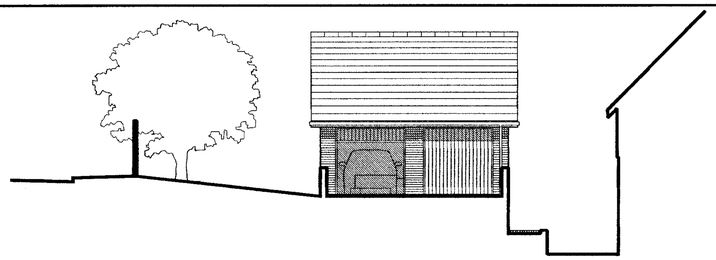

NORTH WEST ELEVATION

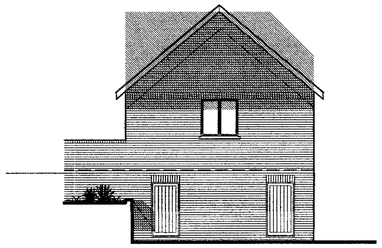

SOUTH WEST ELEVATION

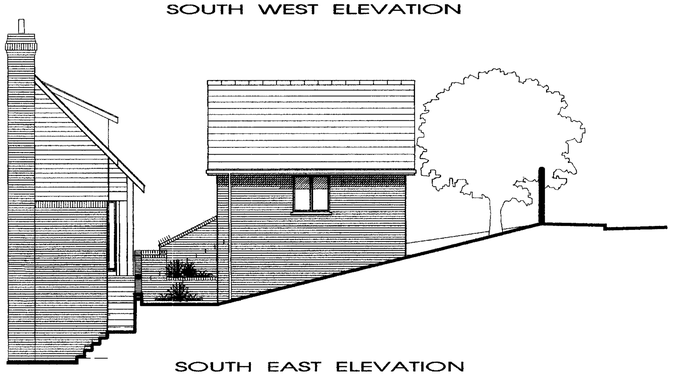

SOUTH EAST ELEVATION

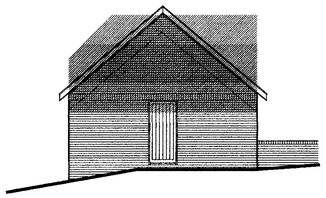

NORTH EAST ELEVATION

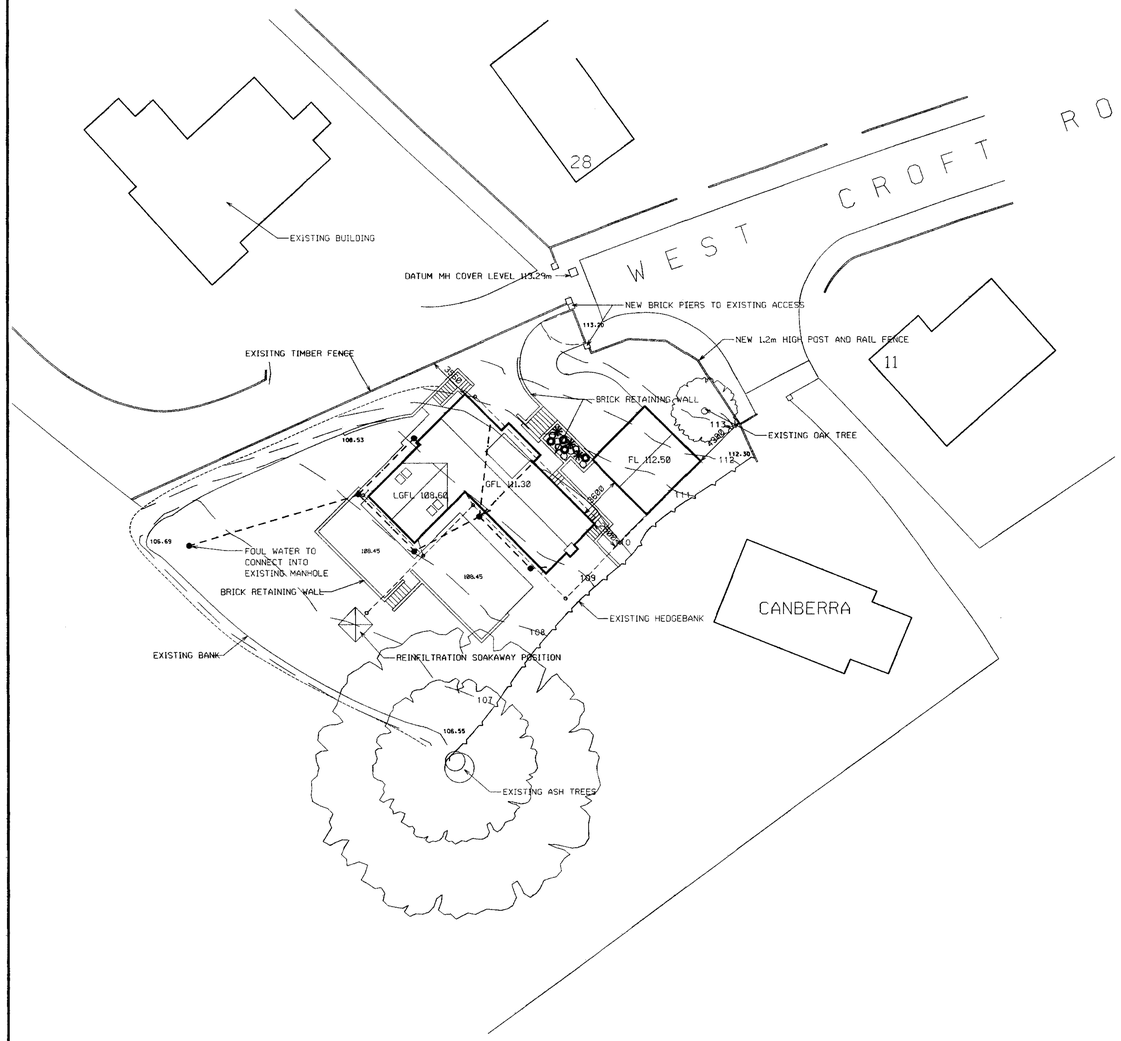

SITE LAYOUT

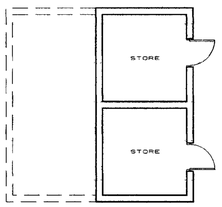

LOWER GROUND FLOOR LAYOUT

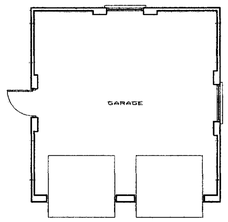

GROUND FLOOR LAYOUT

TREWIN DESIGN PARTNERSHIP

NO.1 STANHOPE SQUARE HOLSWORTHY DEVON EX22 6DR. 01409 253013

N

RED CLAY RIDGE

FORTICRETE SLATE GREY MINISLATE TO ROOF

BLACK SQUARE SECTION uPVC GUTTERING AND DOWNPIPES

IBSTOCK CAPITAL MULTI STOCK BRICK TO WALLS

BLUE / GREY PAINTED TIMBER WINDOWS ON SLATE SILLS

0459/2010

RECEIVED 28 MAY 2010

SCALE

1:100 — 2 4 6

1:250 — 5 10 15

drawing title
FLOOR PLANS AND ELEVATIONS - GARAGE
SITE AND LOCATION PLAN

job title
Proposed new dwelling, Land adjoining
West Croft Road, Holsworthy

client
Mr. and Mrs. G. Cusick

revisions			
number	description	date	initials
A	Client amendments	17.05.10	GWS

scale bar — 5m

Note - For construction purposes do not scale this drawing. All dimensions to be checked by the contractor before construction proceeds.

stage	planning
drawn	JW
scale	1:100 / 1:250 / 1:2500 @ A1 1:200 / 1:500 / 1:5000 A3
date	may 10
drawing number	6392-01-002a

copyright reserved